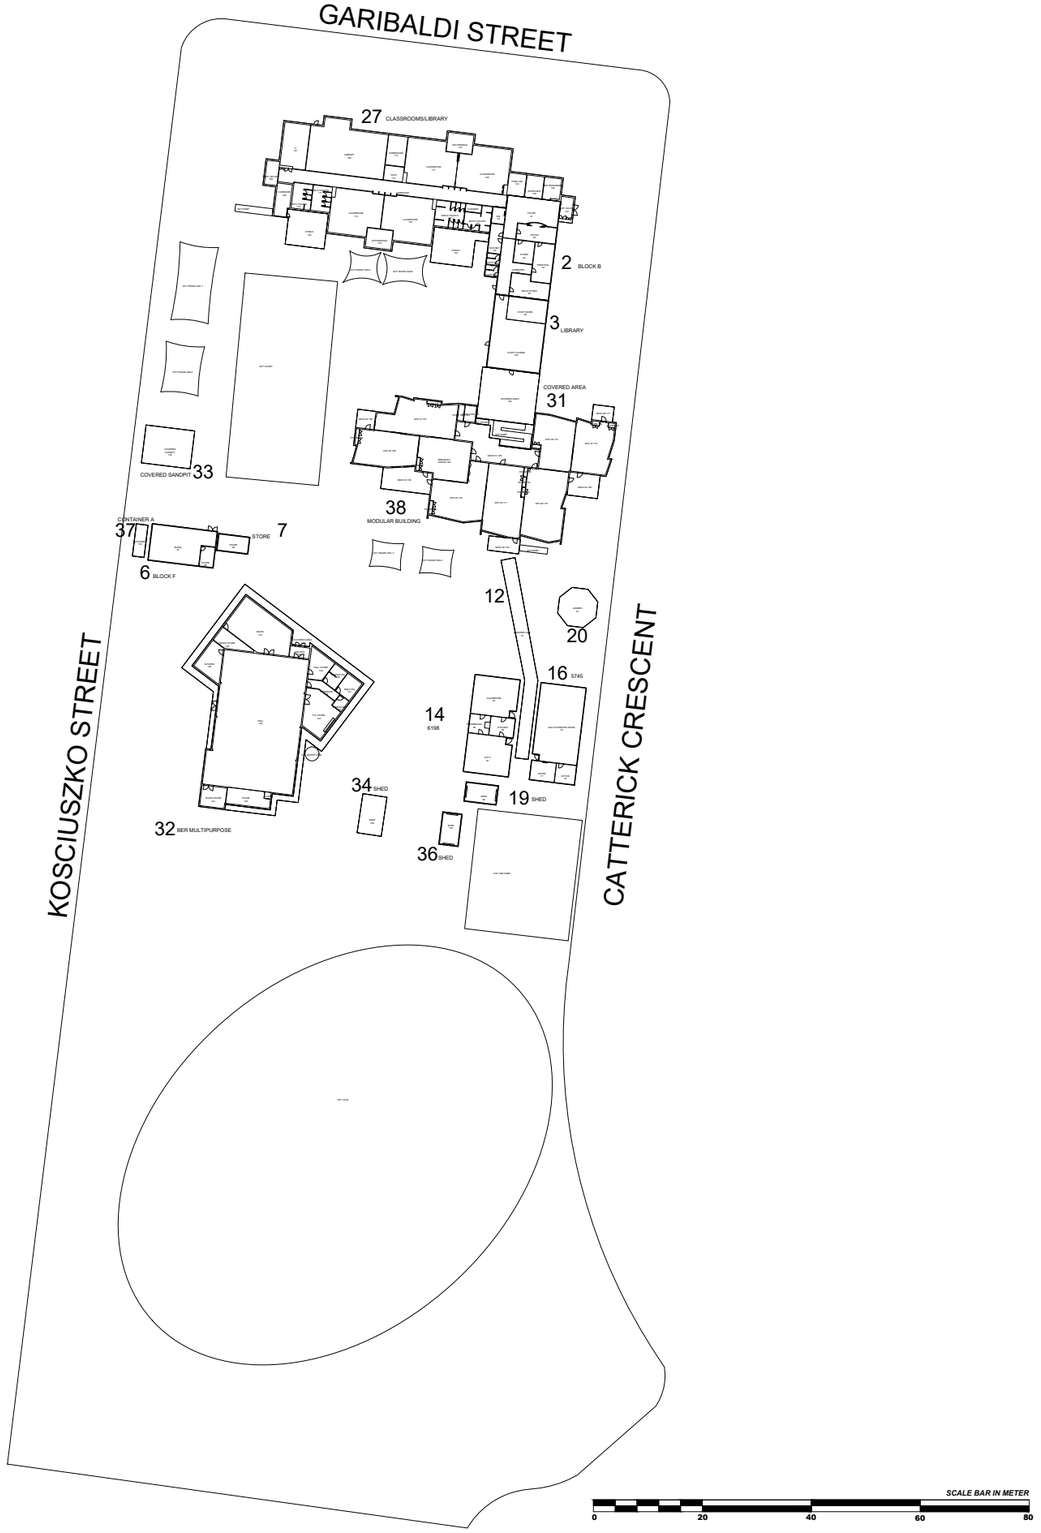

Education and Training

These drawings were prepared by the Department of Education and Training. Any Queries relating to these drawings should be referred to the School Asset Data Team.
Email: sams@education.vic.gov.au

School Asset Drawing | Drawing Name: SITE PLAN | Scale: SEE SCALE BAR

Traralgon (Kosciuszko Street) Primary School

Traralgon (Kosciuszko Street) Primary School
36 Kosciuszko Street
Traralgon
3844

School No 4699
Campus No: 1

Region no: 73
SOUTH-EASTERN VICTORIA

N

THESE DRAWINGS ARE FOR INFORMATION PURPOSES ONLY

05/07/2023

10378548

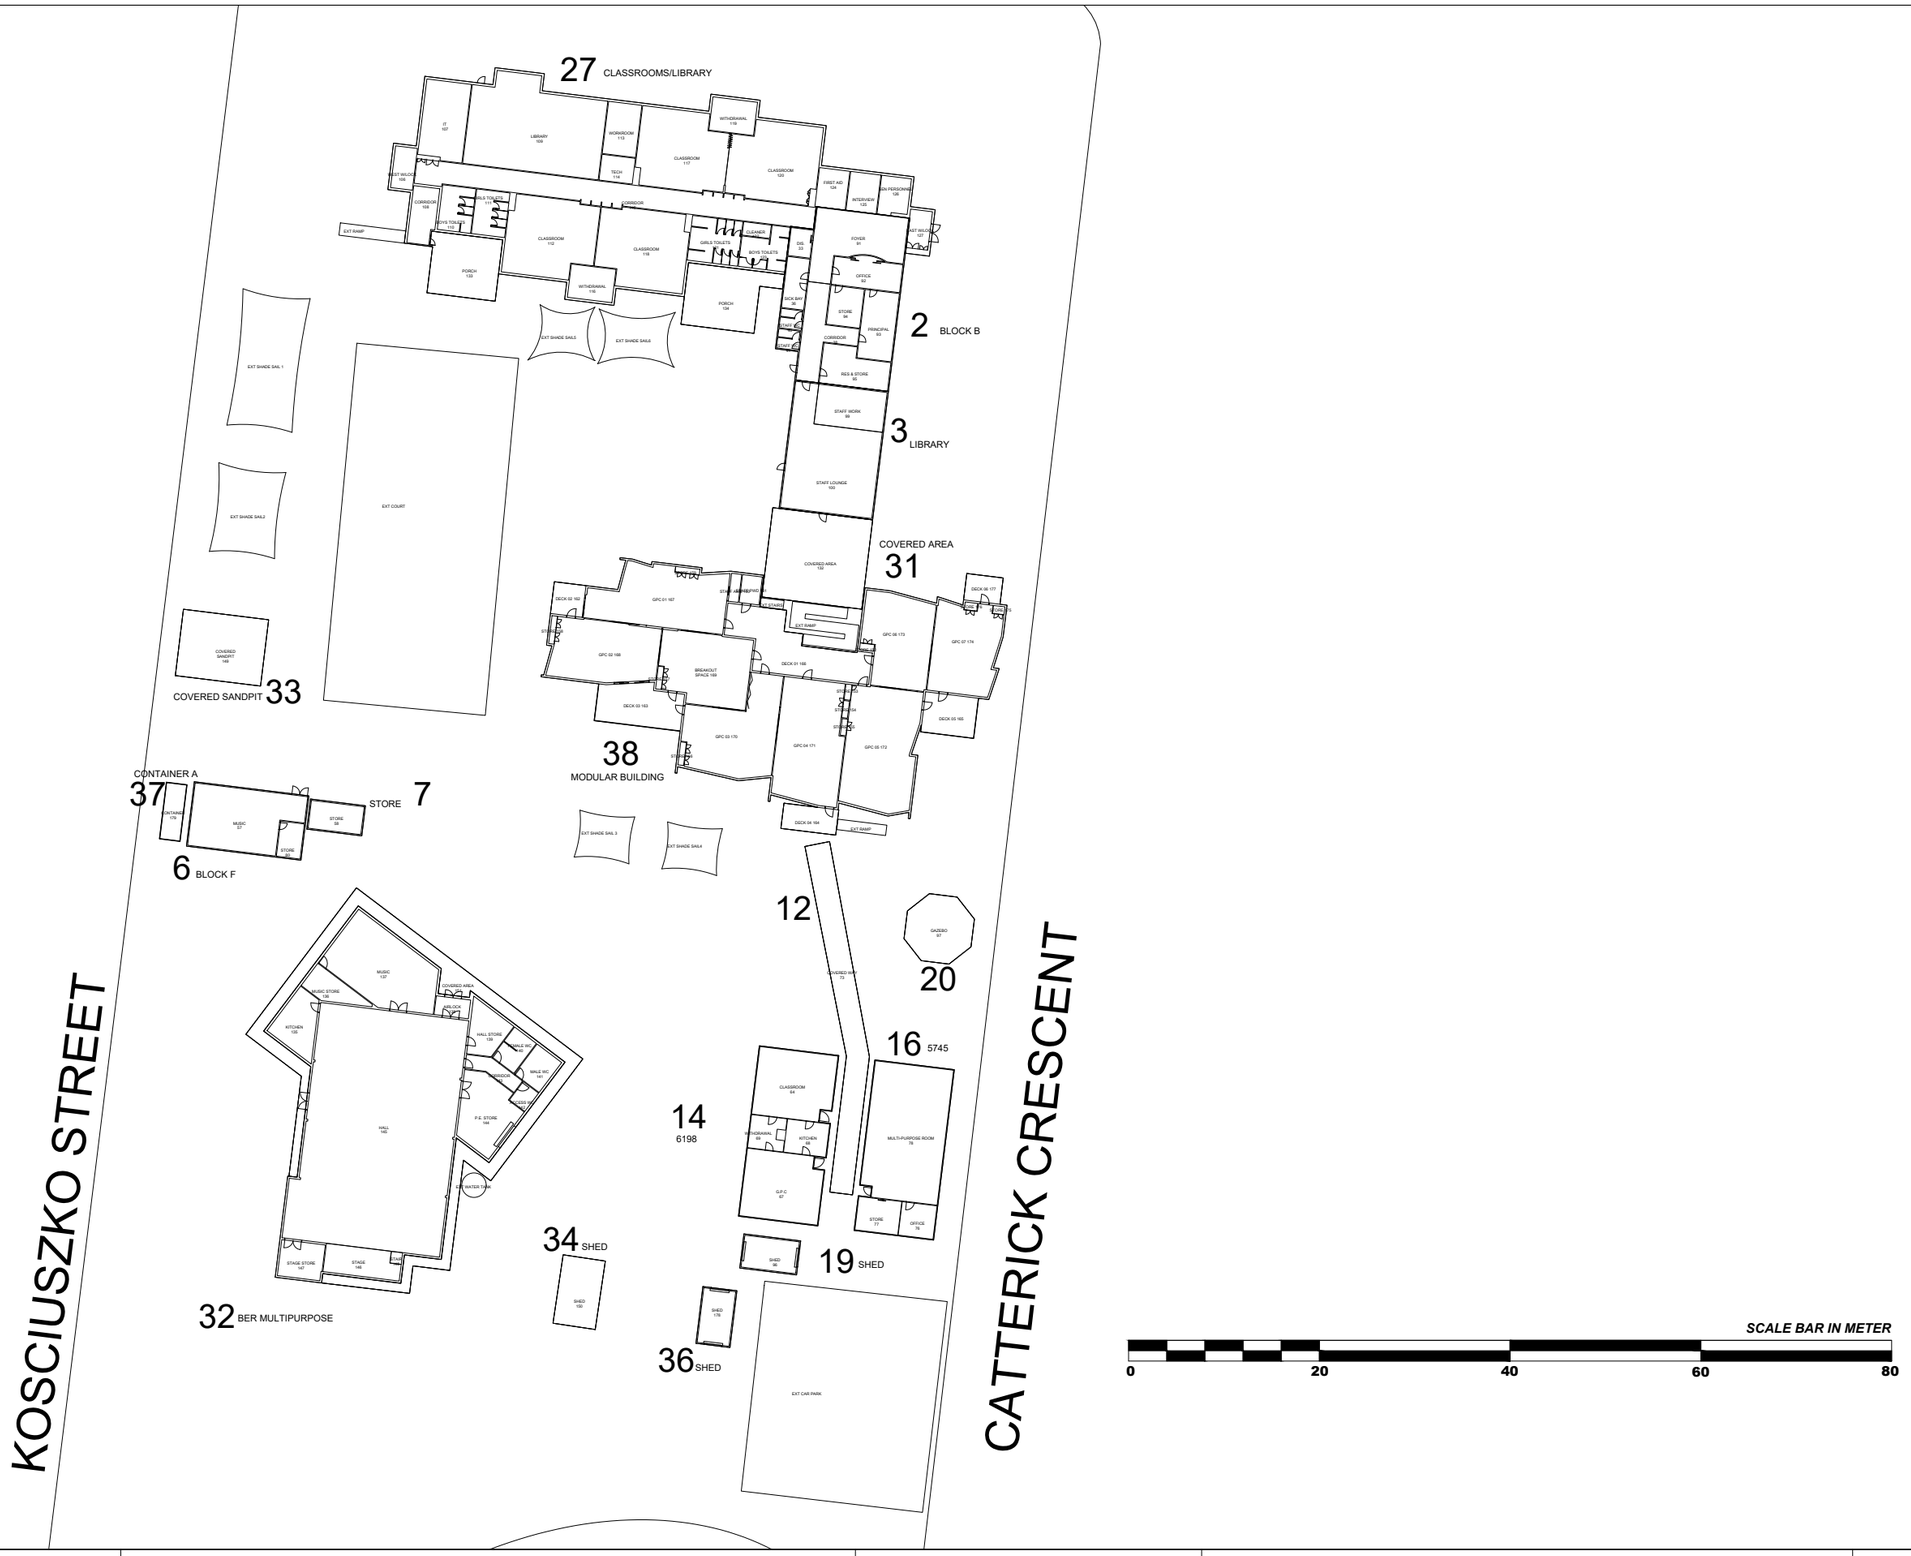

These drawings were prepared by the Department of Education and Training. Any Queries relating to these drawings should be referred to the School Asset Data Team.
Email: sams@education.vic.gov.au

School Asset Drawing | Drawing Name: SITE PLAN | Scale: SEE SCALE BAR

Traralgon (Kosciuszko Street) Primary School

Traralgon (Kosciuszko Street) Primary School
36 Kosciuszko Street
Traralgon
3844

School No 4699
Campus No: 1
Region no: 73
SOUTH-EASTERN VICTORIA

N

THESE DRAWINGS ARE FOR INFORMATION PURPOSES ONLY

05/07/2023

10378548